



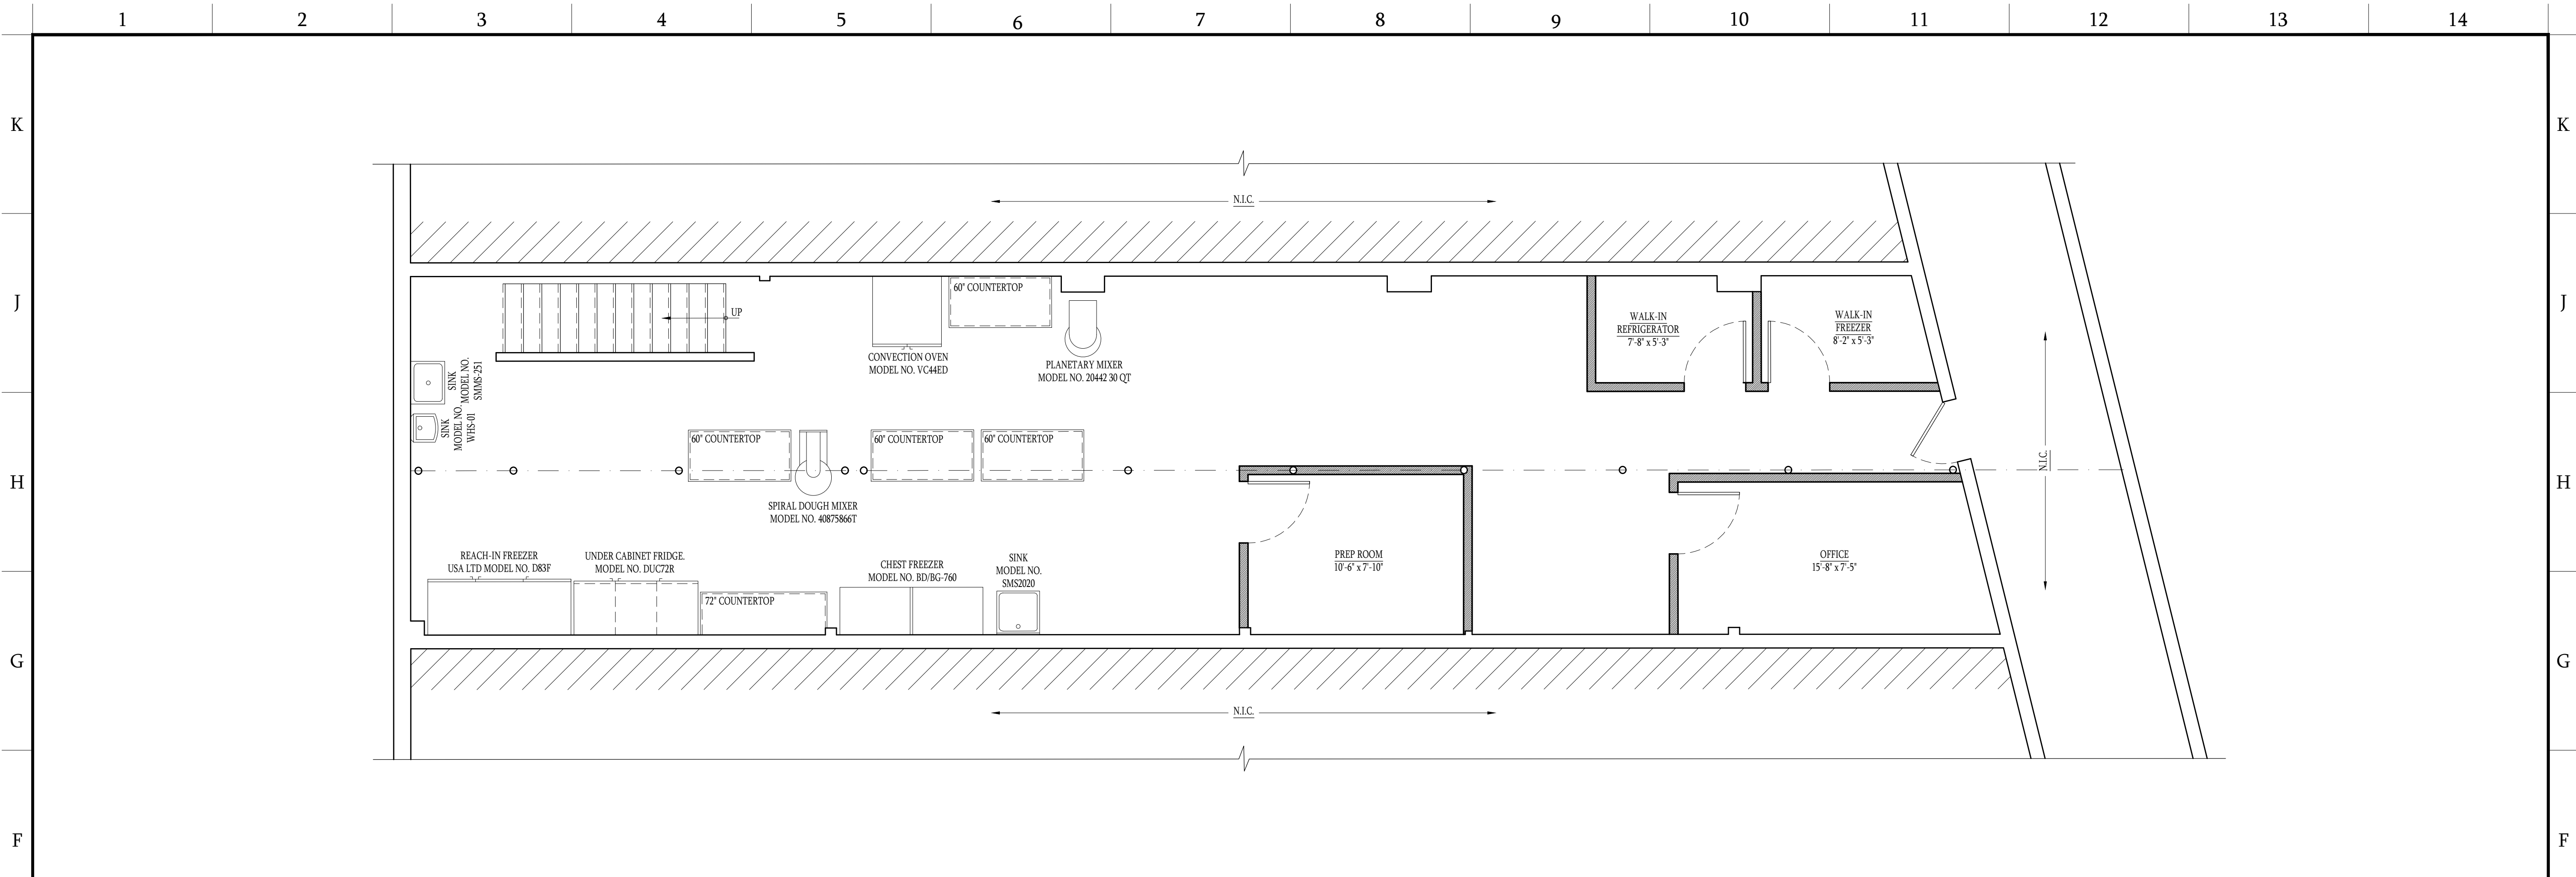

F-1 PROPOSED BASEMENT PLAN
SCALE: 1/4" = 1'-0"

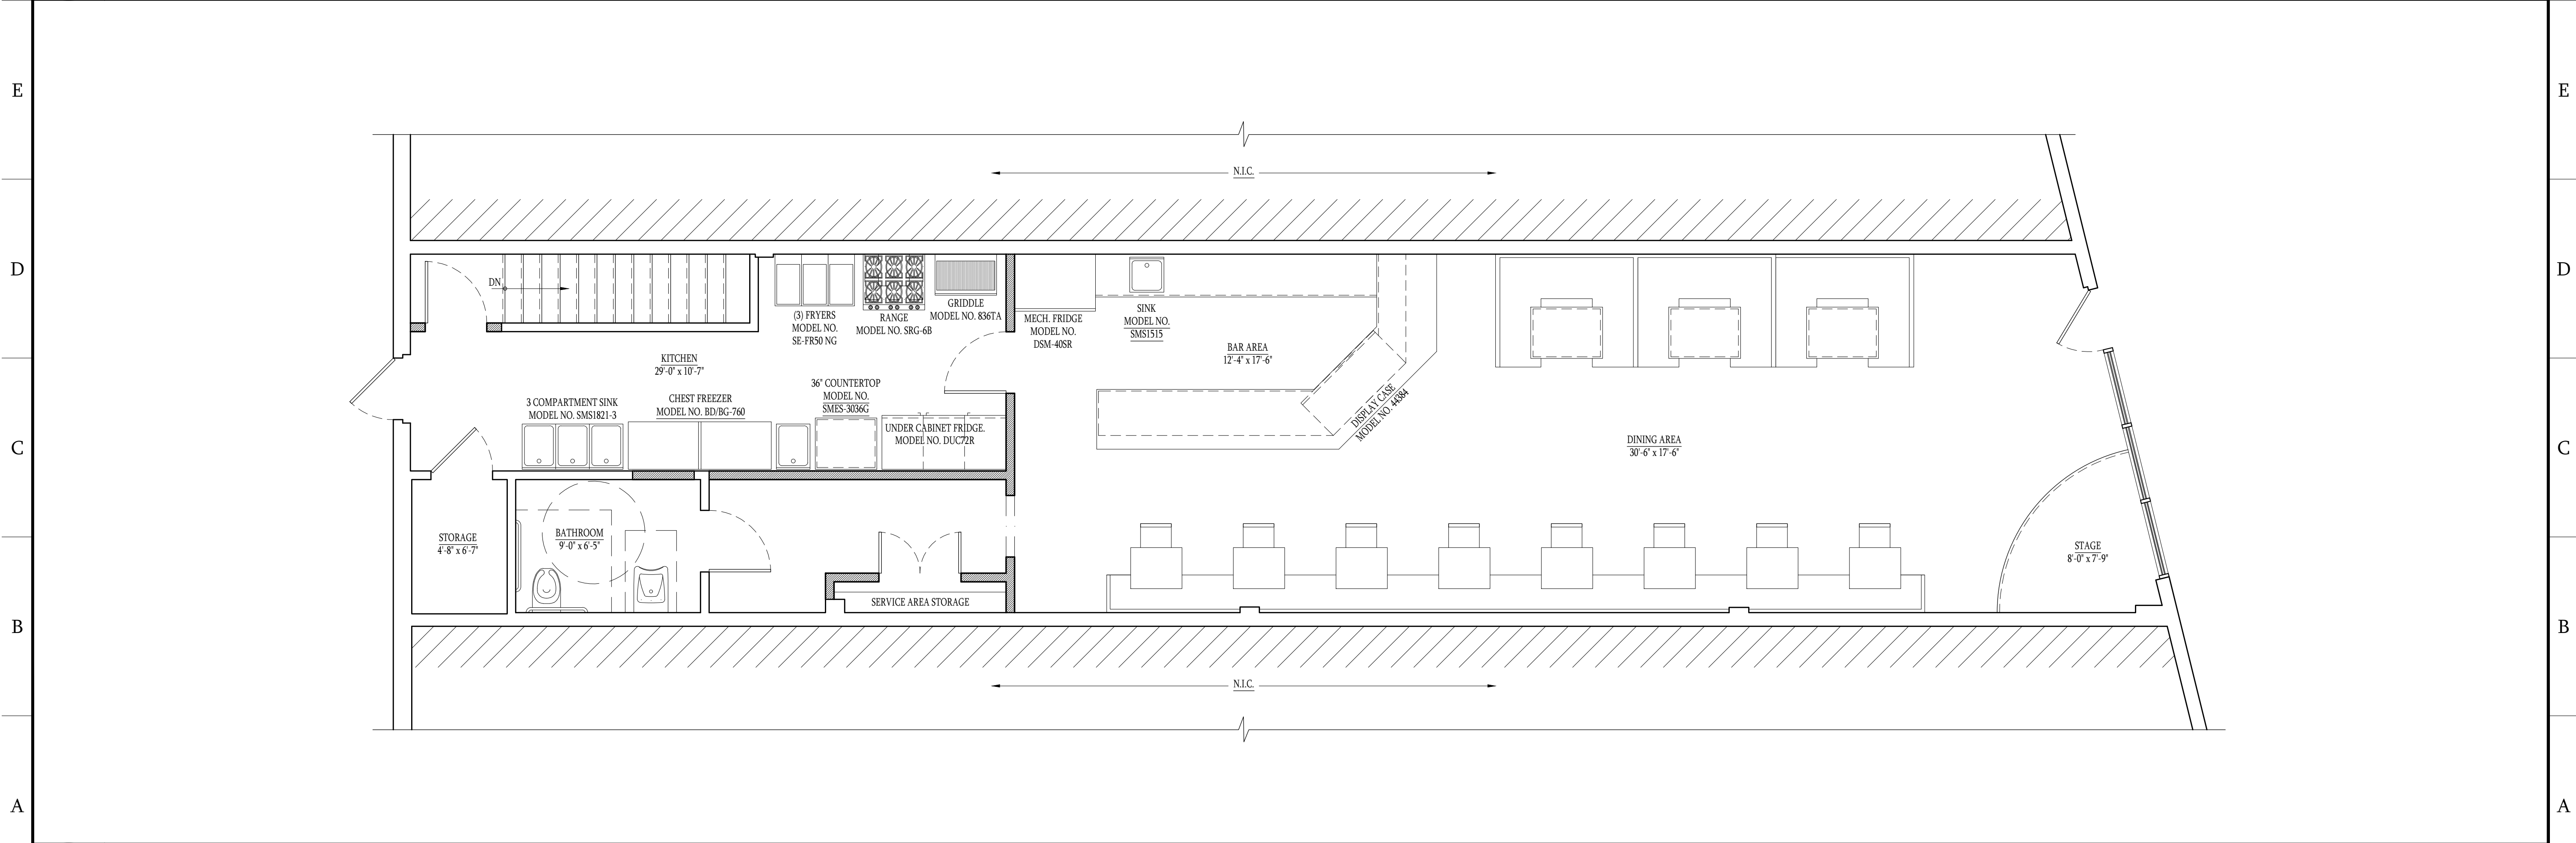

A-1 PROPOSED FIRST FLOOR PLAN
SCALE: 1/4" = 1'-0"



686 Passaic Ave.
West Caldwell, NJ 07006
Tel. 973.830.1302
ArchStone Architecture, LLC

Michael Doster Architect
NJ Lic. No. 21AI02180200

Client:

Las Parceras
617 Kinderkamack Rd.
River Edge, NJ 07661

Project:

Interior Alterations At:
617 Kinderkamack Rd.
River Edge, NJ 07661

Consultant:

Issued:	Description:	Subm. No.
26-04-16	Schematic Design I	'A'
26-04-22	Schematic Design II	'B'
26-04-28	Schematic Design III	'C'
26-05-08	Zoning Review	'D'
26-08-28	Revised For Zoning Review	'E'

Issued:	Description:	Rev. No.

This drawing is the property of the Architect. All designs, inventions and methods are reserved by the architect and may not be reused without his express written permission to do so.

Project Number:
2041

Drawing Title:
**Proposed
Floor Plans**

Drawing Number:

A-03