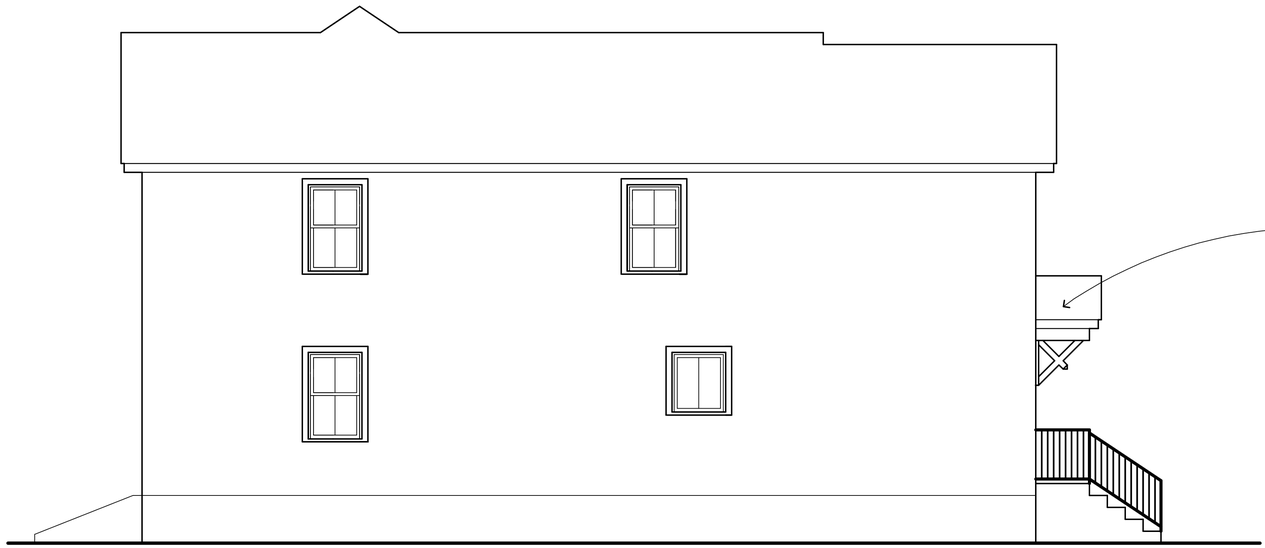

SOUTH ELEVATION

SCALE: 1/4" = 1'-0"

EAST ELEVATION

SCALE: 1/4" = 1'-0"

ELEVATION NOTES

1. ALL EXISTING ROOFING SHALL BE REMOVED. NEW ASPHALT SHINGLE ROOFING SHALL BE INSTALLED THROUGHOUT.
2. ALL EXISTING SIDING SHALL BE REMOVED. NEW CEDAR CLAPBOARD AND SHAKE STYLE VINYL SIDING SHALL BE INSTALLED THRUOUT. INCLUDED WILL BE PERIOD STYLE WINDOW TRIM (5/4" x 4" AT HEAD AND SIDE JAMBS. 2" THK. SILLS).
3. NEW DOORS AND WINDOWS SHALL BE INSTALLED THROUGHOUT.

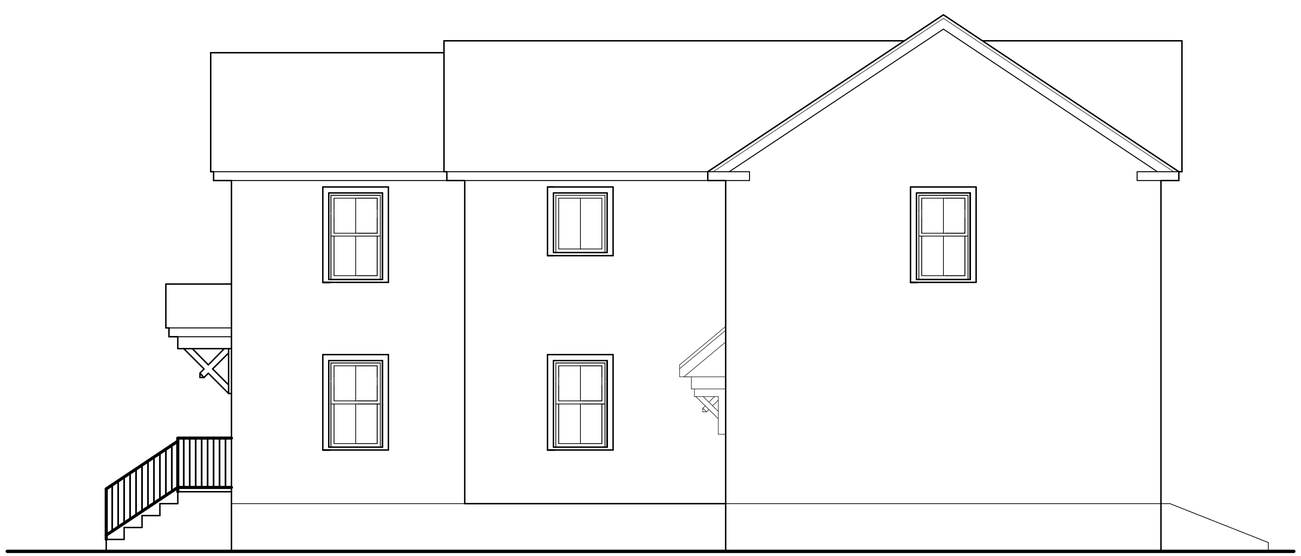

NORTH ELEVATION

SCALE: 1/4" = 1'-0"

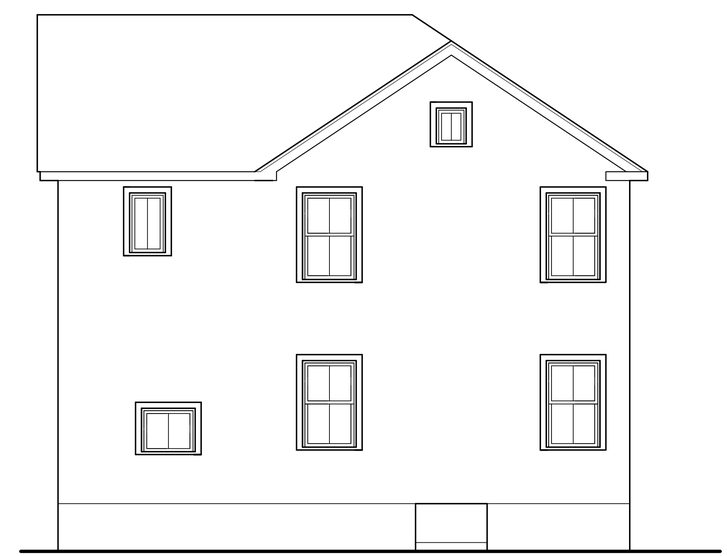

WEST ELEVATION

SCALE: 1/4" = 1'-0"

VALID IF SEALED

JOSEPH J. BRUNO, AIA
ARCHITECT
NJARCH LIC. AI03111

JOSEPH J. BRUNO, AIA
ARCHITECT
21 PASCACK ROAD
PARK RIDGE, NEW JERSEY 07656
TELEPHONE/ FACSIMILE 201-307-1115

PROPOSED TWO FAMILY CONVERSION

MR. ASAN BRETTON

17 ELIZABETH STREET
RIVER EDGE, NEW JERSEY

DRAWN BY: JJB
CHECKED BY: ME

DATE: 11/24/19

REVISIONS:
12/06/19
03/16/20
03/22/20

SHEET NO:
A2 OF 2