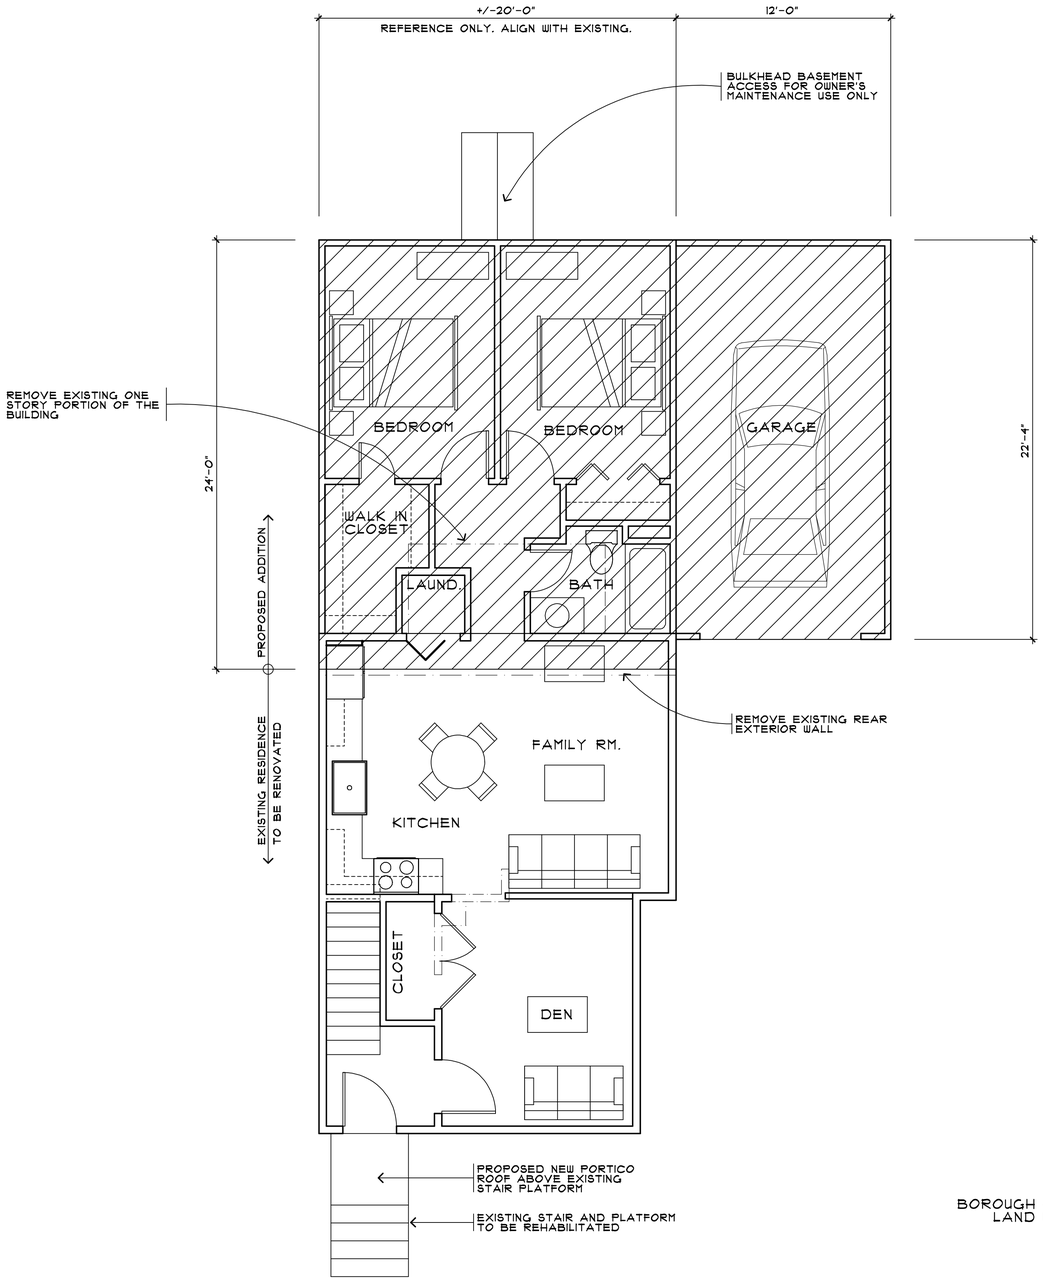

FIRST FLOOR PLAN

SCALE: 1/4" = 1'-0"
HATCHING INDICATES PROPOSED NEW ADDITION.

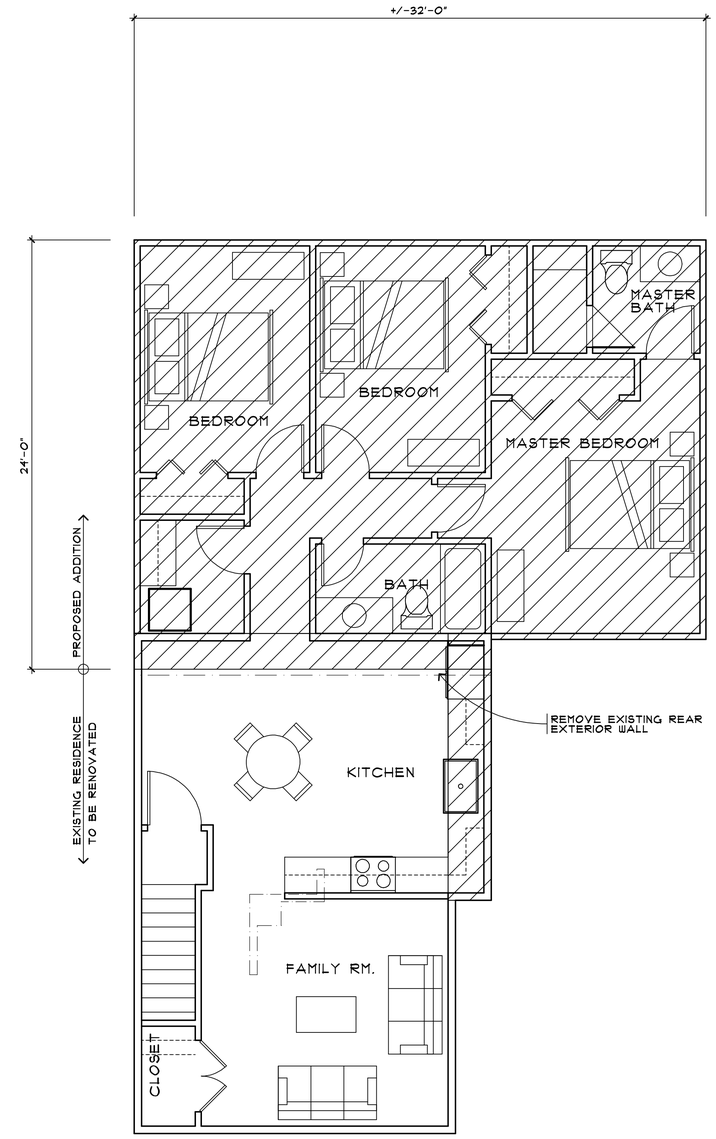

SECOND FLOOR PLAN

SCALE: 1/4" = 1'-0"
HATCHING INDICATES PROPOSED NEW ADDITION.

BOROUGH OF RIVER EDGE
LAND USE BOARD

CHAIRPERSON DATE

SECRETARY DATE

ENGINEER DATE

VALID IF SEALED

JOSEPH J. BRUNO, AIA
ARCHITECT
NJARCH LIC. AI0379

JOSEPH J. BRUNO, AIA
ARCHITECT
29 PASCACK ROAD
PARK RIDGE, NEW JERSEY 07656
TELEPHONE/ FACSIMILE 201-307-1115

PROPOSED TWO FAMILY CONVERSION
MR. ASAN BRETTON
17 ELIZABETH STREET
RIVER EDGE, NEW JERSEY

DRAWN BY: JJB
CHECKED BY: ME

DATE: 11/18/19

REVISIONS:
11/21/19
12/06/19
03/16/20
03/22/20
03/22/20

SHEET NO:
A1 OF 2