


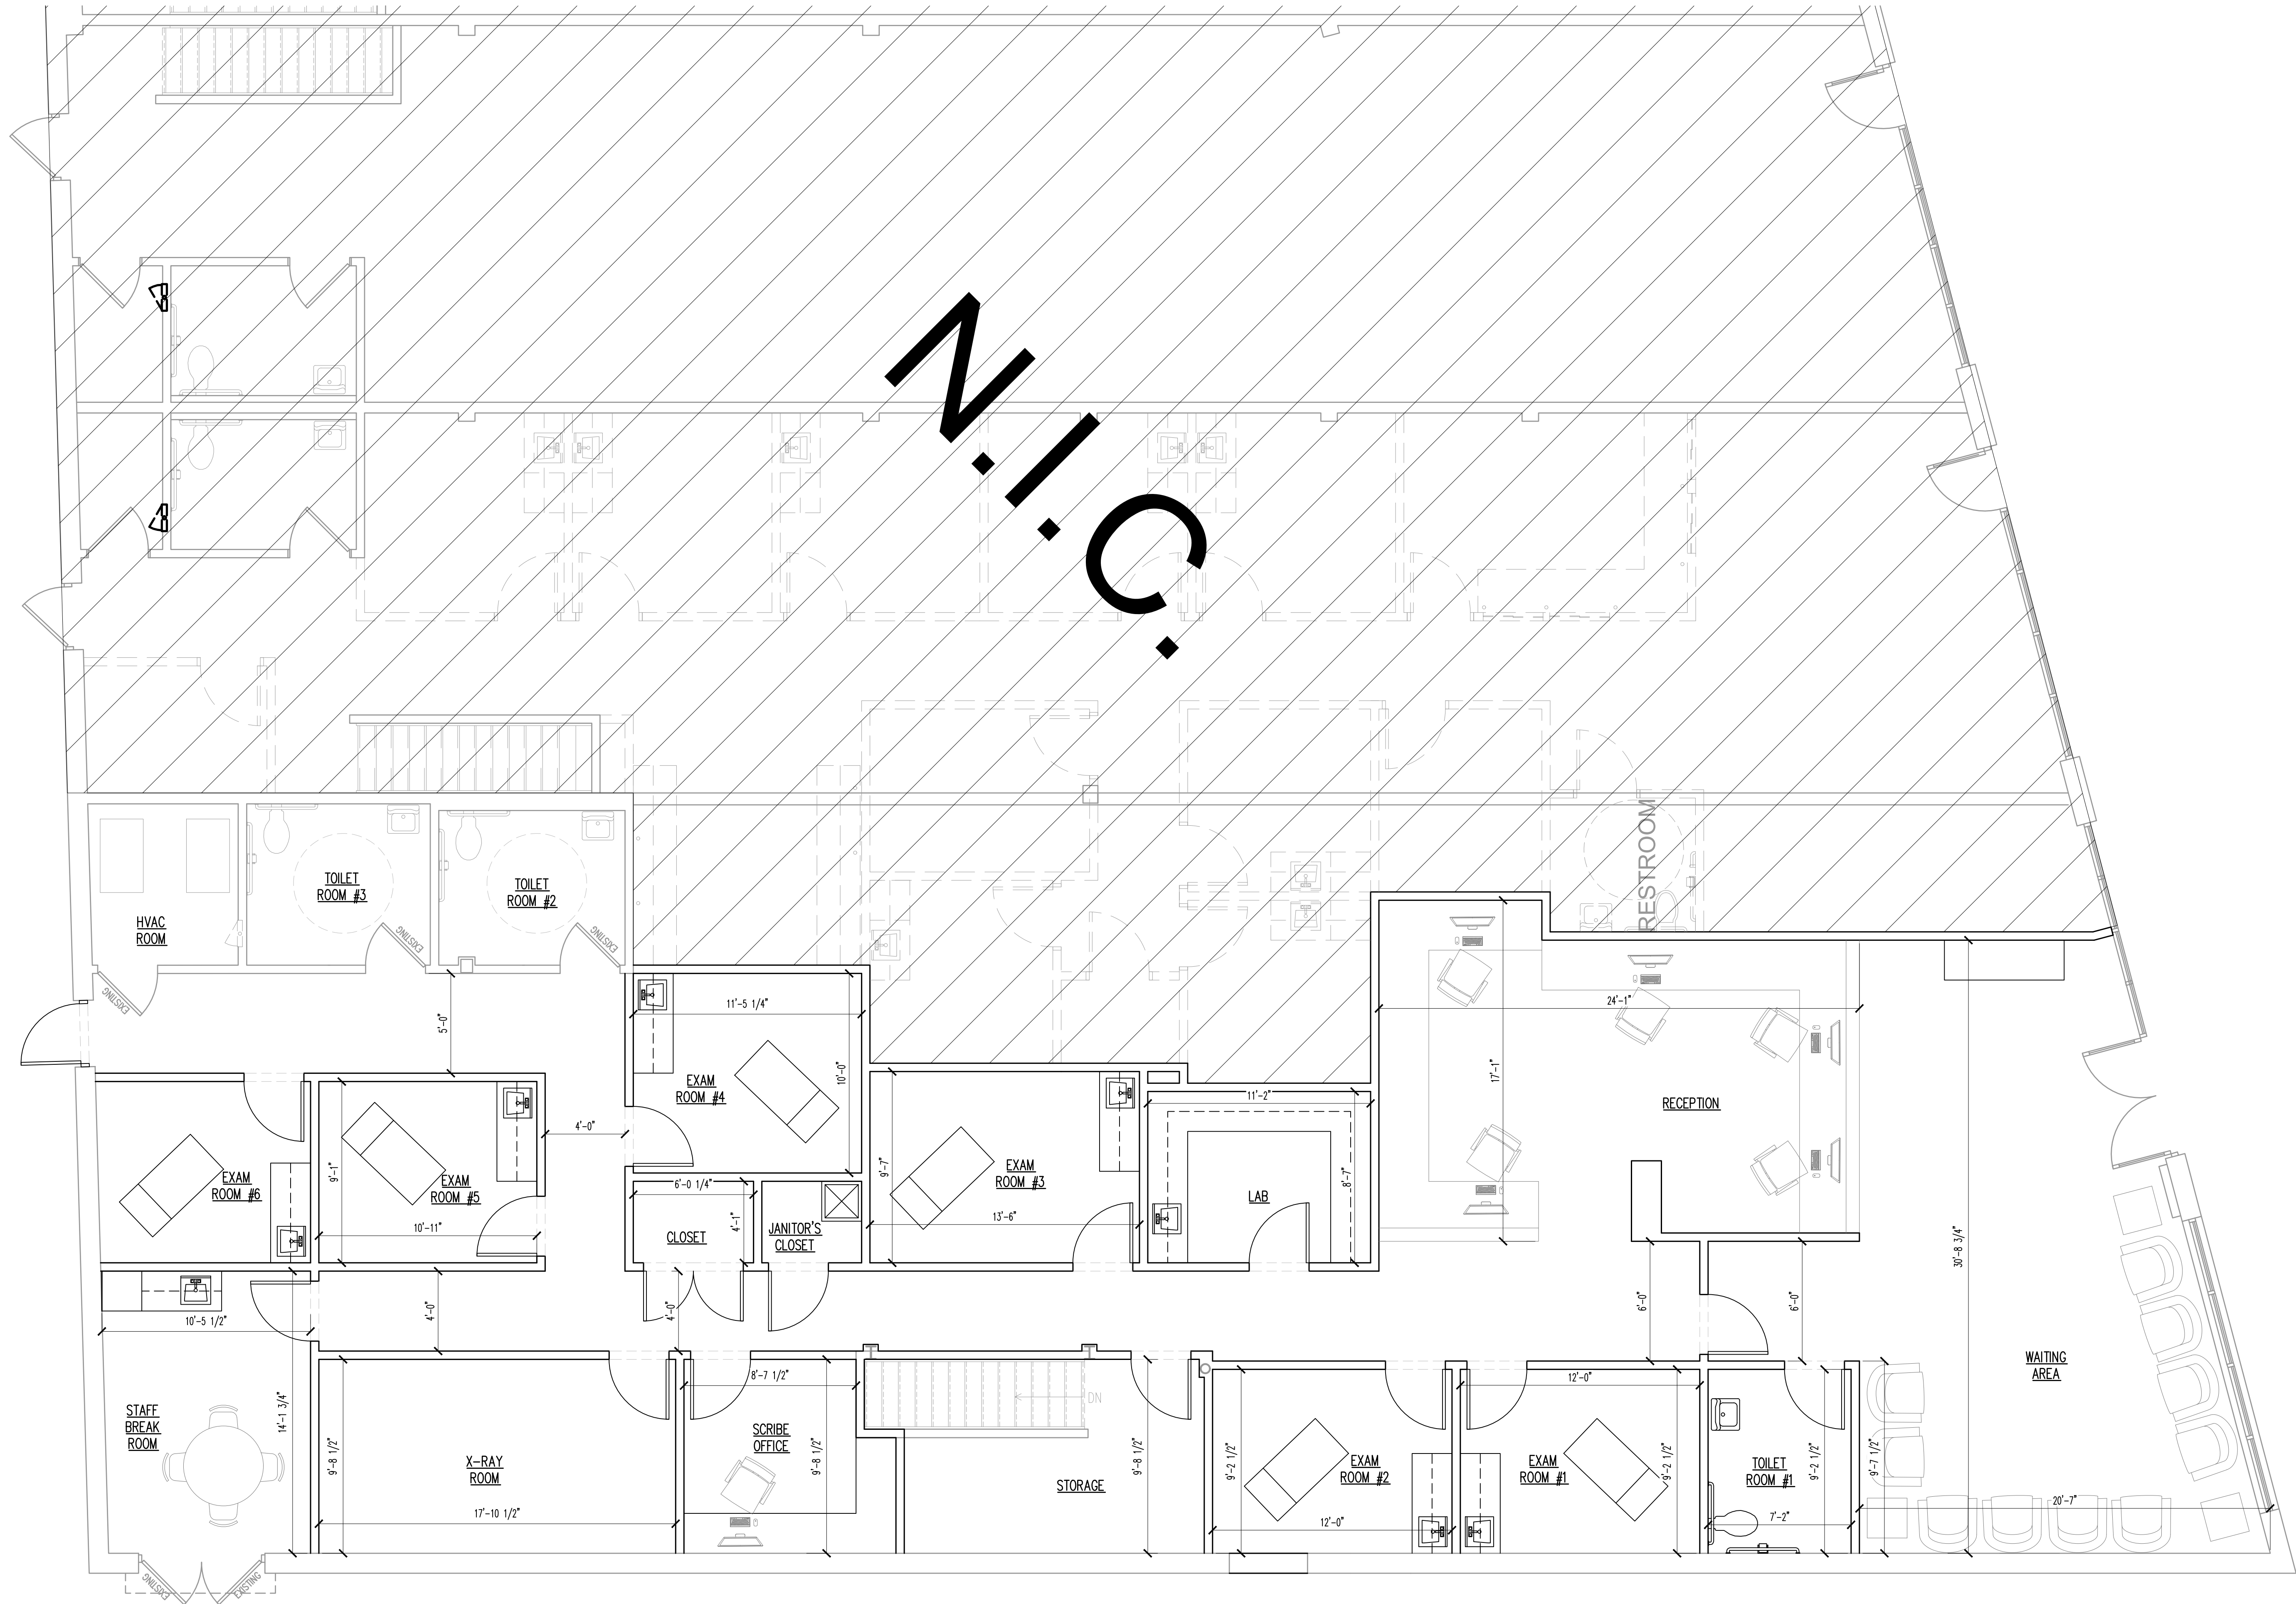

1 1ST FLOOR CONSTRUCTION PLAN
A-101 SCALE: 1/8" = 1'-0"

TOTAL SQUARE
FOOTAGE =
3,418SF

BATTERSBY
ARCHITECTURE AND DESIGN
4 RAMAPO VALLEY ROAD
OAKLAND, NJ 07436
(201) 316-7478 | Doug@BattersbyAD.com

CLIENT/OWNER:
AM/PM WALK-IN URGENT
CARE

ARCHITECT SEAL/SIGNATURE:

DOUGLAS G. BATTERSBY
LIC #21A102032000

ISSUANCE

REVIEW	9/2/2026
APPROVAL	9/23/2026

PROJECT NAME & ADDRESS:

RIVER EDGE AM/PM
WALK-IN URGENT CARE
601 KINDERKMACK RD.
RIVER EDGE, NJ 07661

PROJECT NUMBER: 005013

SHEET NAME:

1ST FLOOR
CONSTRUCTION
PLANS

SHEET NUMBER:

A-101