Lantelme, Kurens & Associates, PC

Engineers & Surveyors 101 West Street, Hillsdale, N.J. 07642 Ph. 201-666-2450 Fax 201-666-9745

FILE NO. 17ELIZABETH

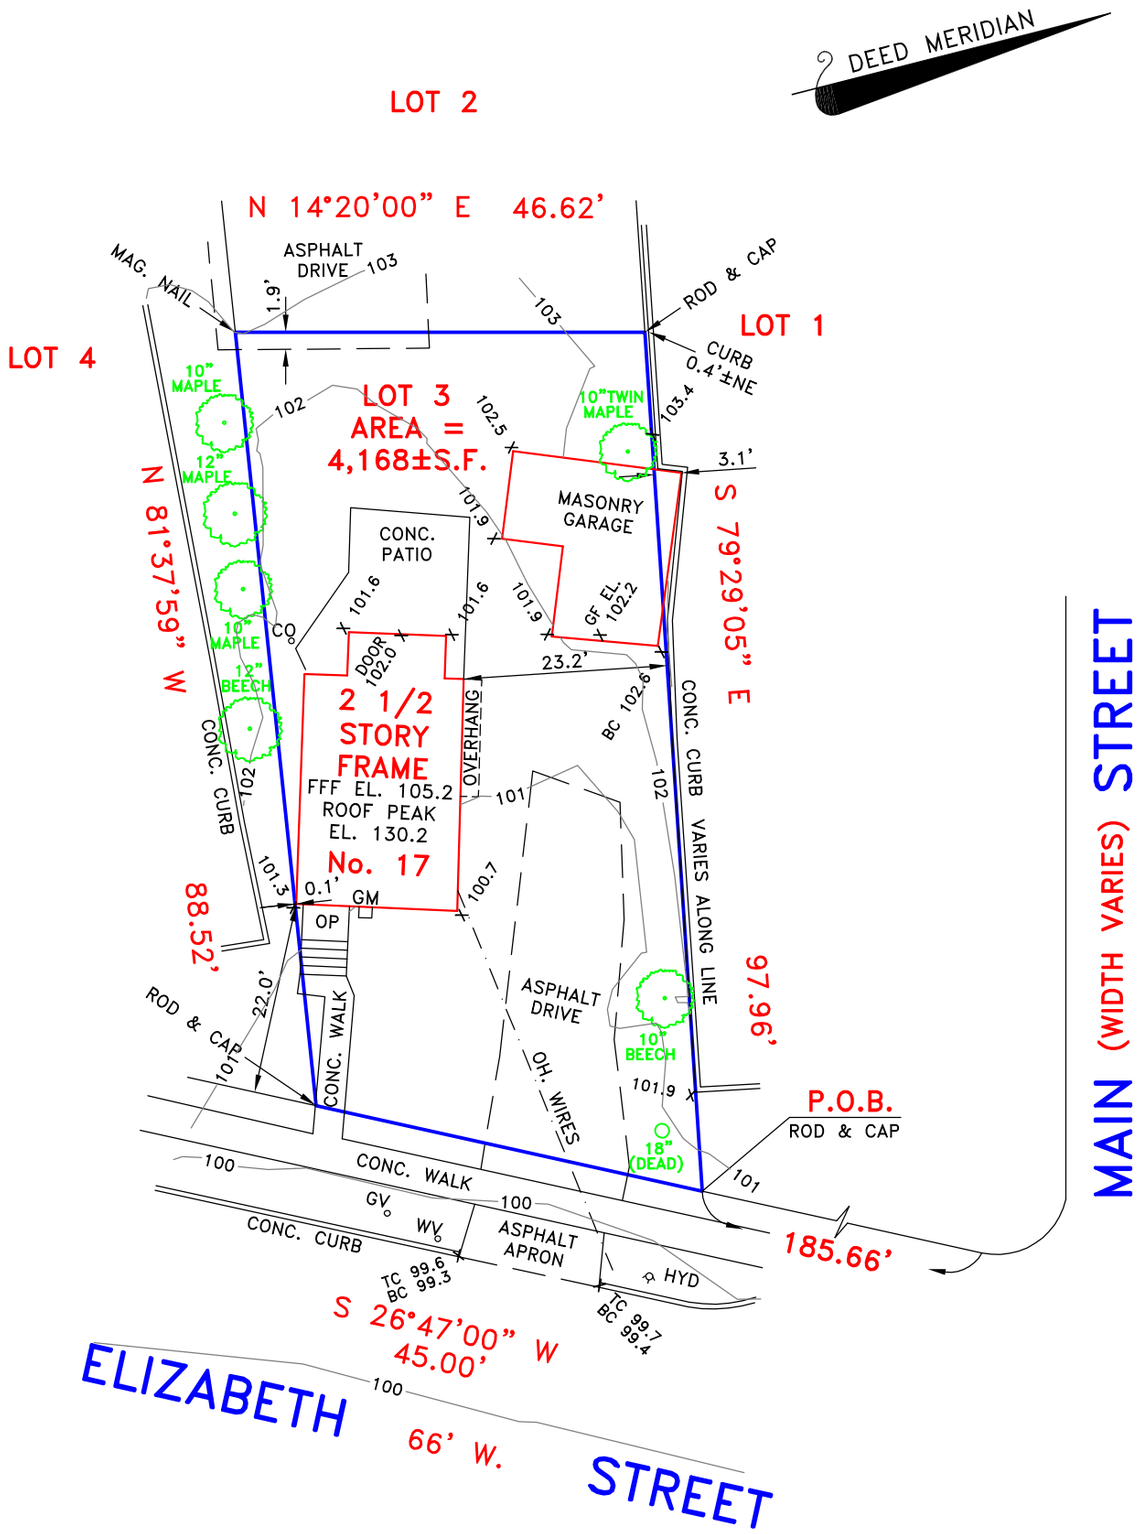

ELEVATIONS BASED ON AN ASSUMED DATUM.

THIS SURVEY IS SUBJECT TO ANY FACTS THAT MAY BE DISCLOSED BY A FULL AND ACCURATE TITLE SEARCH.

PROPERTY SURVEY

PROPERTY SITUATED IN: BOROUGH OF RIVER EDGE, BERGEN COUNTY, NEW JERSEY

LOT NO.: 3 (TAX MAP)

BLOCK NO.: 1407 (TAX MAP)

CERTIFIED TO: ASAN BRETTON

REVISED-12/02/19-TOPOGRAPHY
REVISED-8/28/19-PROPERTY CORNERS

MAP SOURCE: TAX ASSESSMENT MAP OF THE BOROUGH OF RIVER EDGE, BERGEN COUNTY, NEW JERSEY.

LAND SURVEYOR
Christopher J. Lantelme
P.E. & L.S. 39580

SCALE: 1"=20'	DATE: 8/16/19	PARTY: BG/JN	DRAWN BY: JL